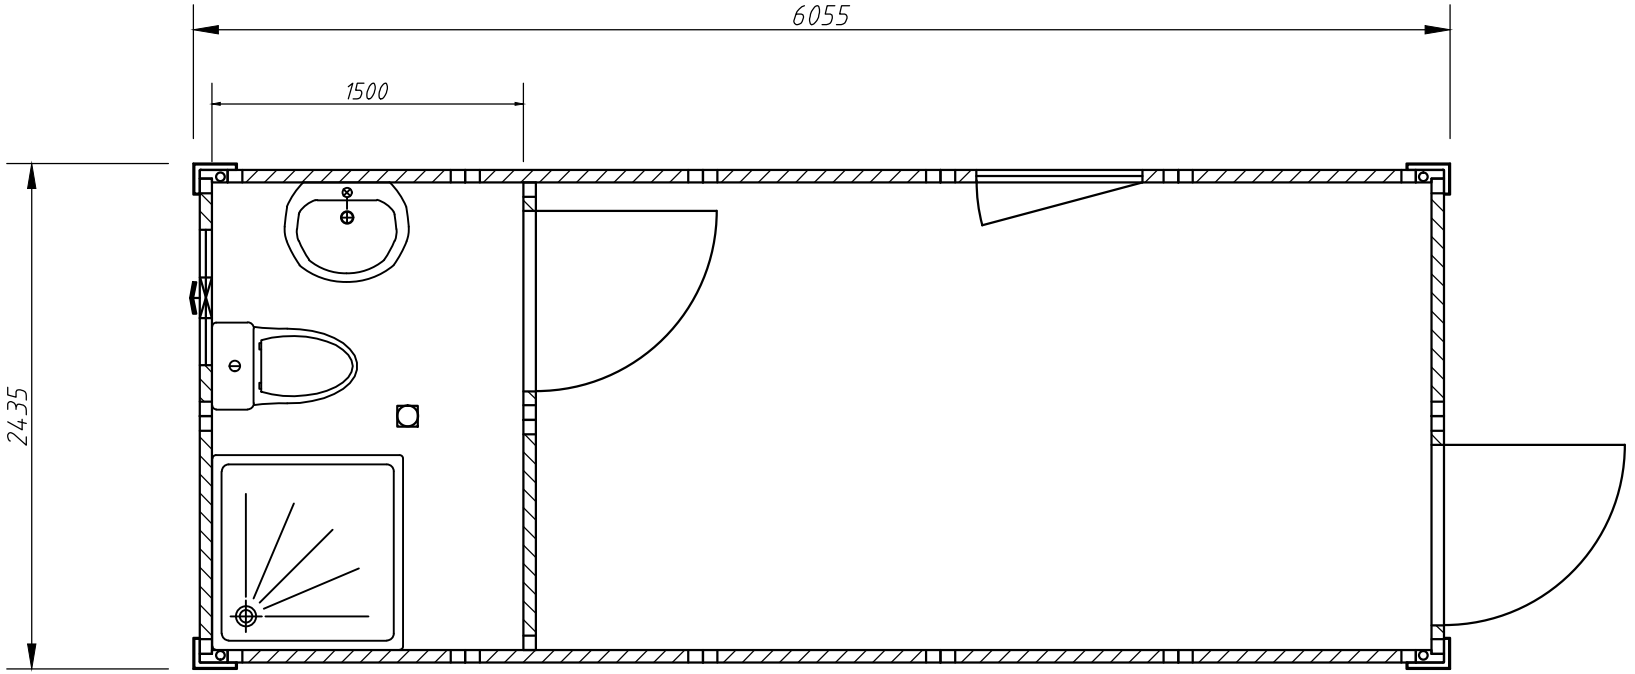


NOTICE:
THIS DRAWING IS THE PROPERTY OF HAICHENG CO.,LTD. AND SHALL NOT BE USED OR REPRODUCED IN WHOLE OR IN PART WITHOUT ANY WRITTEN APPROVAL BY HAICHENG CO., LTD.

REVISION		
REV	DATE	COMMENTS
A		ISSUED FOR INFORMATION

www.shs-house.com

PROJECT: F000

TITLE: 20`卫生间G

CLIENT:	DRAWN BY:	DATE:
000	GUHUA	
SCALE:	DRAWING NO:	REV:
1:100	F000-20130800	A